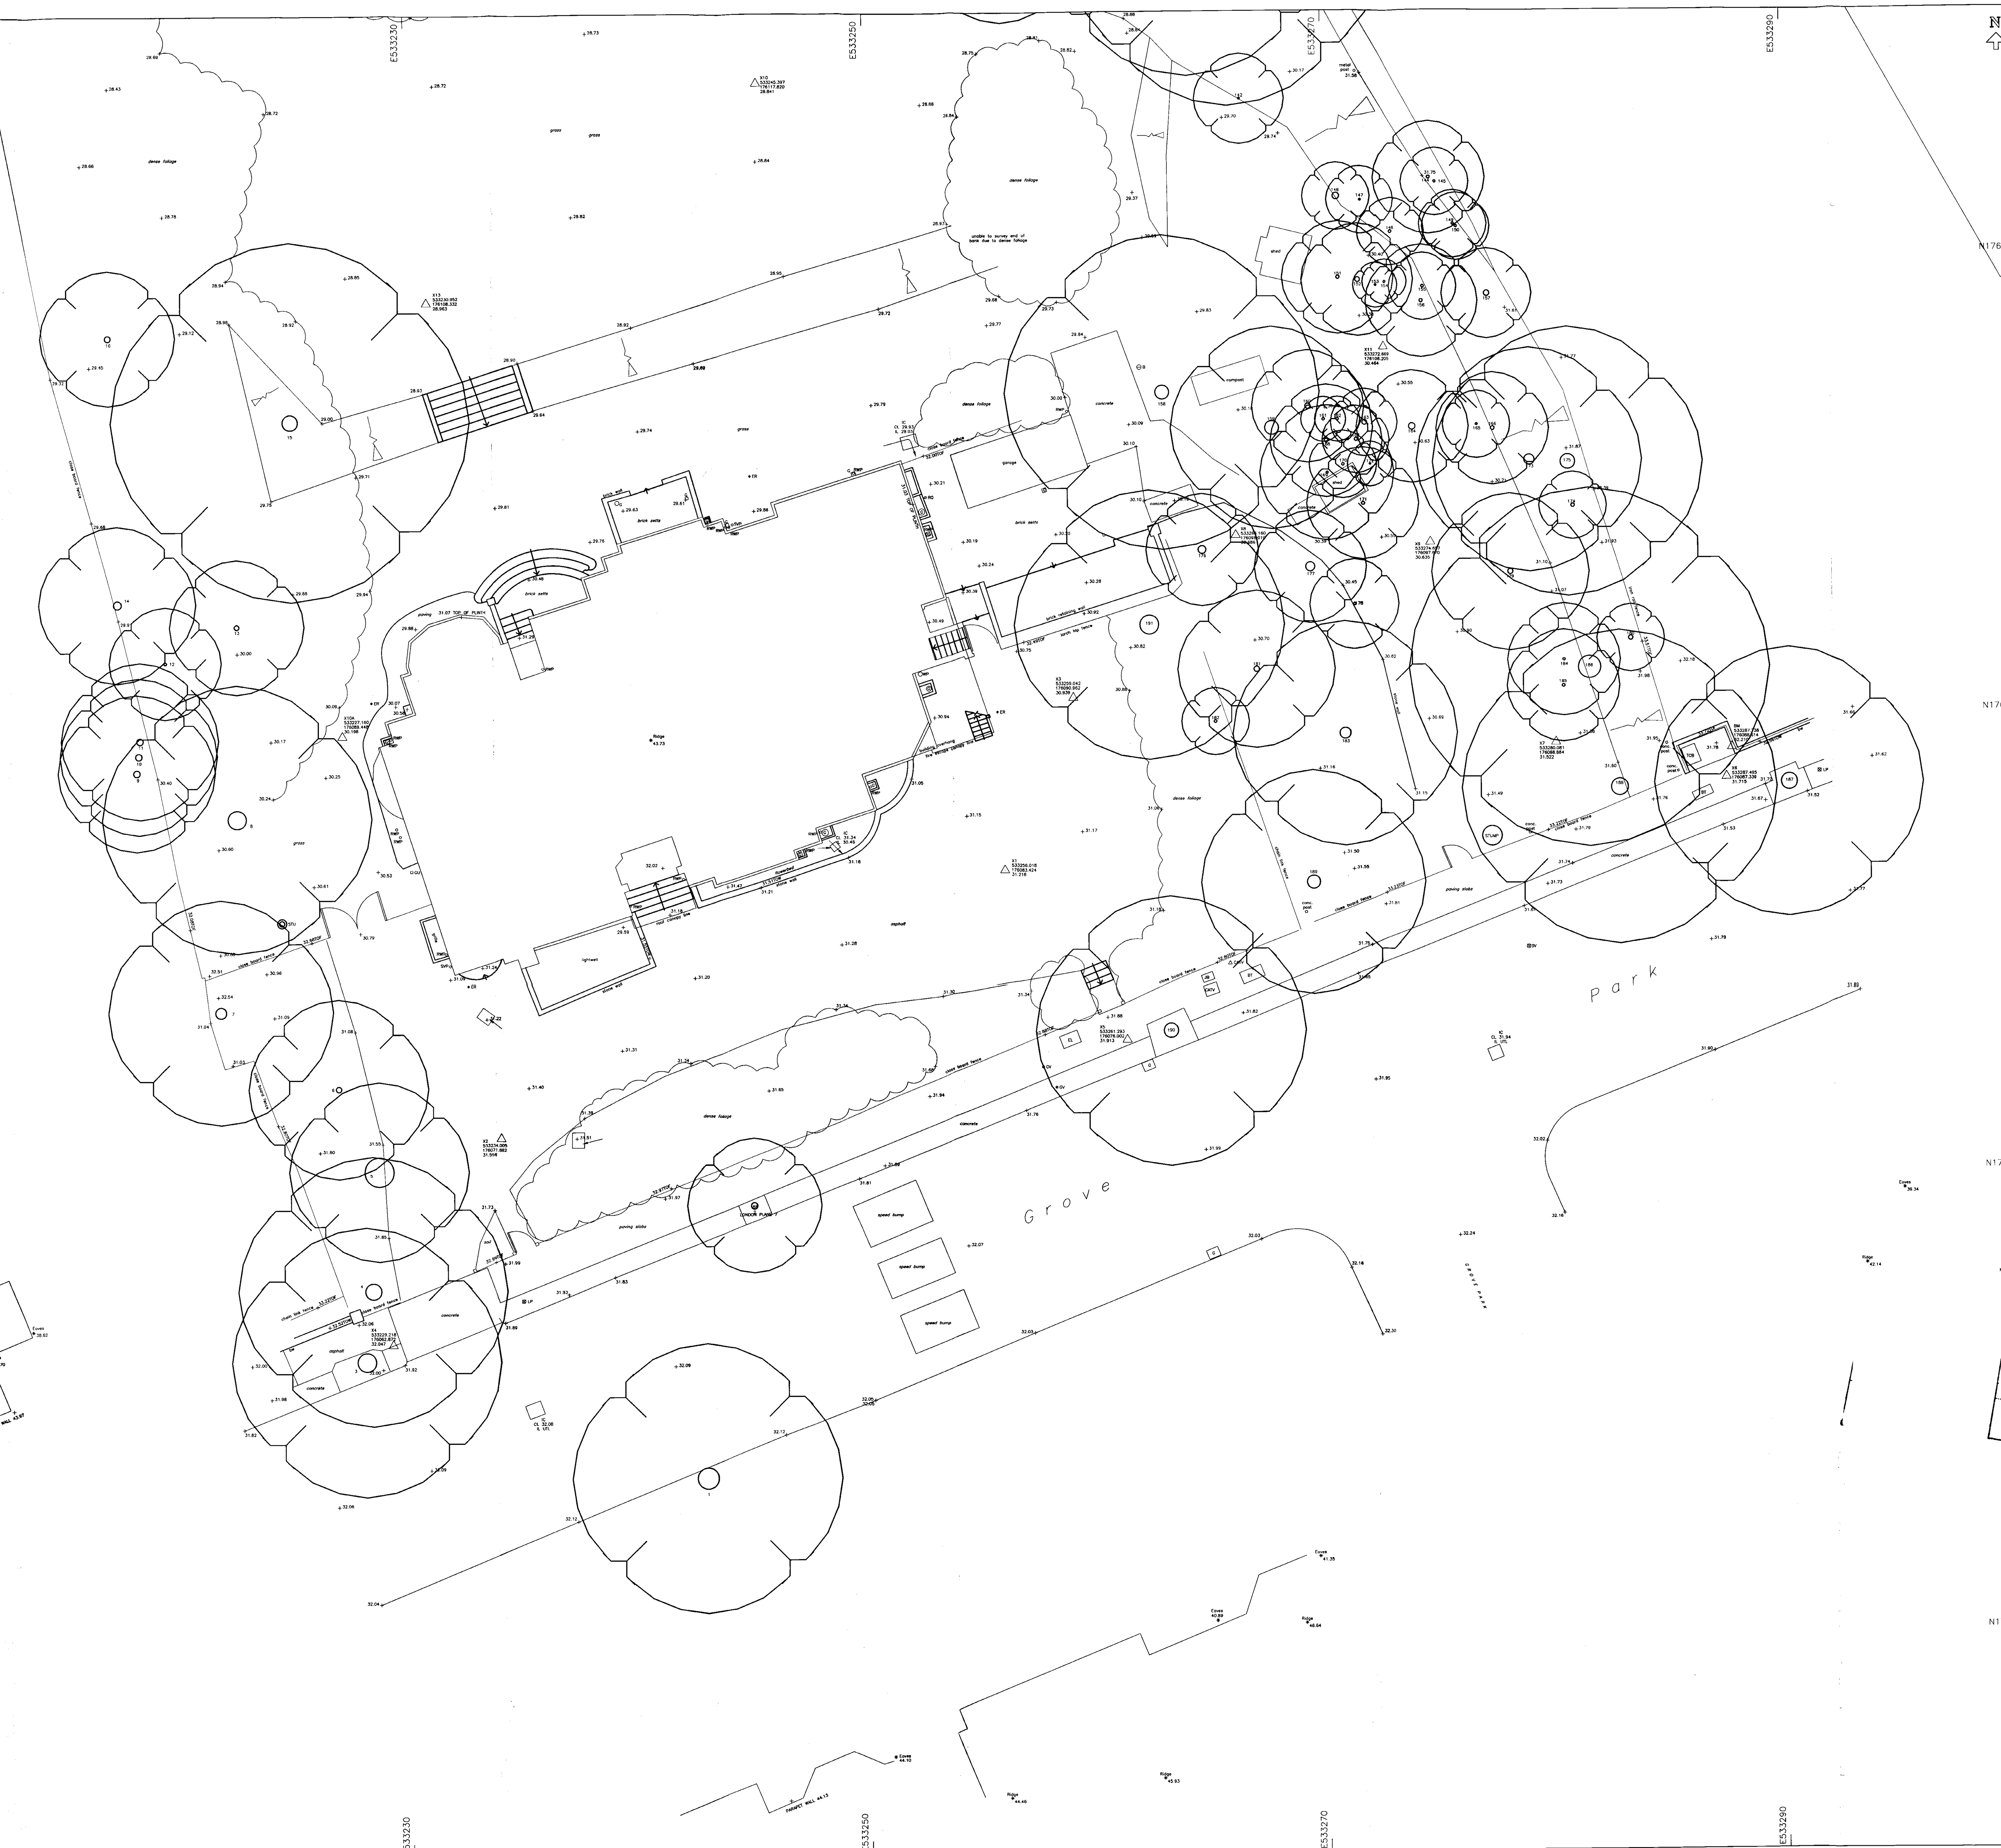

TREE SCHEDULE

NO.	SPREAD	HEIGHT	GIRTH	TYPE
1	12	15	2.90	LONDON PLANE
2	6	7	0.88	LONDON PLANE
3	12	17	2.55	LONDON PLANE
4	12	18	2.22	CHESTNUT
5	8	8	4.00	LAUREL
6	8	9	0.76	HOLLY
7	10	16	1.50	LIME
8	12	10	2.50	LAUREL
9	7	14	0.90	SYCAMORE
10	7	14	0.90	SYCAMORE
11	7	14	0.90	SYCAMORE
12	5	5	0.37	PRIVET
13	6	5	0.66	ELDA
14	7	10	1.10	ASH
15	16	15	2.10	OAK
16	6	9	0.80	HOLLY
17	3	6	0.27	PRIVET
18	6	5	0.60	OAK
19	12	20	1.87	OAK
20	6	7	0.65	OAK
21	8	7	0.90	HAWTHORN
22	6	6	0.62	OAK
23	6	6	0.30	ASH
24	5	11	0.50	ASH
25	5	5	0.39	ELDER
26	8	7	1.15	HAZEL
27	5	12	0.76	ASH
28	6	12	0.87	ASH
29	4	7	0.30	ASH
30	4	7	0.37	ASH
31	6	8	0.47	ASH
32	5	5	0.29	LAUREL
33	3	5	0.50	OAK
34	3	5	0.30	MAPLE
35	3	5	0.35	ELDA
36	5	9	0.90	BEECH
37	9	8	0.90	ASH
38	4	4	0.75	ELDER
39	7	6	0.75	ELDER
40	12	22	2.15	MAPLE
41	3	6	0.38	HAWTHORN
42	12	15	1.67	LIME
43	6	4	0.80	ELDER
44	9	20	1.70	LIME
45	4	8	0.75	ASH
46	4	7	0.33	ASH
47	4	8	0.75	ASH
48	4	9	0.59	MAPLE
49	5	9	0.70	CHERRY
50	8	18	1.40	ASH
51	5	6	0.65	ELDER
52	10	12	1.53	ASH
53	2	5	0.40	HAWTHORN
54	5	9	0.90	ASH
55	3	6	0.40	ASH
56	10	14	1.90	ASH
57	16	15	2.70	ASH
58	16	20	1.90	ASH
59	6	5	0.30	HAWTHORN
60	8	20	1.15	LEYLANDII
61	4	4	0.45	ELDER
62	10	17	1.36	LAUREL
63	4	4	0.45	ELDER
64	4	5	0.36	ELDER
65	1	5	0.45	ELDER
66	1	5	0.30	BEECH
67	20	22	3.35	ASH
68	7	7	0.24	ASH
69	8	18	0.99	LIME
70	6	8	2.10	HAWTHORN
71	9	15	0.93	LIME
72	8	16	1.40	LIME
73	10	18	2.00	LIME
74	9	20	1.80	LIME
75	5	5	0.36	ELDER
76	6	7	0.75	HAWTHORN
77	5	9	1.80	LIME
78	5	9	1.72	SYCAMORE
79	8	17	1.36	SYCAMORE
80	8	12	1.34	SYCAMORE
81	10	14	1.60	SYCAMORE
82	5	6	0.54	LAUREL
83	5	6	0.54	LAUREL
84	4	8	0.47	ASH
85	1	5	0.36	ASH
86	4	5	0.32	LAUREL
87	3	5	0.25	ELDER
88	4	5	0.32	LAUREL
89	3	3	0.27	ELDER
90	3	4	0.40	ELDER
91	7	5	0.90	ASH
92	6	7	1.10	ELDER
93	5	6	0.90	ASH
94	6	7	0.58	SYCAMORE
95	14	14	2.90	LIME
96	14	14	2.97	LIME
97	4	5	0.32	LAUREL
98	5	6	0.53	SYCAMORE
99	6	10	0.70	CHERRY
100	10	15	1.27	ASH
101	10	18	1.70	LIME
102	10	18	1.50	LIME
103	6	8	1.30	LIME
104	7	6	0.86	ELDER
105	8	8	0.56	SYCAMORE
106	7	13	0.90	ASH
107	6	12	0.95	ASH
108	5	12	1.23	ASH
109	12	14	2.10	LIME
110	10	7	1.50	WILLOW
111	3	7	0.35	ASH
112	3	7	0.32	ASH
113	8	10	0.88	ASH
114	6	12	0.87	ASH
115	6	12	0.87	ASH
116	4	5	0.30	ASH
117	4	12	0.55	ASH
118	6	14	0.76	ASH
119	5	8	0.55	WILLOW
120	5	7	0.45	ASH
121	3	5	0.45	ASH
122	4	6	0.29	ASH
123	4	8	0.46	ASH
124	4	8	0.44	ASH
125	9	9	0.80	APPLE
126	7	12	0.90	HOLLY
127	4	6	0.24	CHESTNUT
128	5	7	0.60	CHESTNUT
129	5	6	0.66	CHESTNUT
130	6	8	1.00	CHESTNUT
131	10	7	0.90	CHESTNUT
132	8	8	1.50	CHESTNUT
133	6	5	0.69	CHESTNUT
134	5	8	0.40	CHESTNUT
135	5	7	0.34	CHESTNUT
136	5	4	0.33	CHESTNUT
137	5	10	0.56	ASH
138	4	5	0.90	CHERRY
139	8	13	0.75	ASH
140	14	14	2.14	SYCAMORE
141	14	14	1.80	SYCAMORE
142	4	6	0.27	ASH
143	7	10	1.10	ASH
144	5	6	0.40	SYCAMORE
145	3	6	030	SYCAMORE
146	3	6	0.90	ASH
147	3	6	0.24	ASH
148	3	10	0.38	ASH
149	3	10	0.30	ASH
150	3	10	0.30	ASH
151	5	10	0.45	ASH
152	5	10	0.65	ASH
153	2	10	0.22	ASH
154	2	10	0.29	ASH
155	3	10	0.37	ASH
156	5	10	0.42	ASH
157	4	4	0.75	ELDER
158	14	10	1.90	YEW
159	9	6	0.60	LAUREL
160	5	8	0.73	ASH
161	2	8	0.33	ASH
162	2	8	0.33	ASH
163	3	7	0.66	BEECH
164	5	7	0.89	DEAD
165	3	6	0.29	ASH
166	5	7	0.52	BEECH
167	3	8	0.44	ASH
168	5	8	0.52	ASH
169	6	8	0.28	ASH
170	3	8	0.34	ASH
171	5	8	0.42	ASH
172	2	8	0.21	ASH
173	10	8	1.40	YEW
174	3	12	0.49	ASH
175	12	12	2.00	ASH
176	5	5	1.08	PRIVET
177	5	6	1.26	CHESTNUT
178	4	6	0.34	ASH
179	7	8	0.70	SYCAMORE
180	3	5	0.60	ASH
181	7	7	0.75	CHERRY
182	3	6	0.38	LAUREL
183	10	15	1.50	LIME
184	5	6	0.33	ASH
185	5	6	0.40	ASH
186	16	20	3.06	SYCAMORE
187	12	18	2.20	LONDON PLANE
188	14	18	2.30	SYCAMORE
189	10	12	1.80	SYCAMORE
190	12	16	1.96	LONDON PLANE
191	12	12	2.59	LAUREL

ALL TREE DETAILS SHOULD BE CHECKED BY ARBOROLOGIST

DO NOT SCALE FROM DRAWING
ALL DIMENSIONS TO BE CHECKED ON SITE

NOTES:

ALL MEASUREMENTS TAKEN TO EXISTING SURFACE FINISHES UNLESS STATED OTHERWISE

ALL LEVELS IN METRES

ALL ARROWS POINT UP

GRID RELATED TO OS GRID BY OS MAPPING

LEVELS RELATE TO OS BENCH MARK
Location: Wall, Grove Park

Height: 32.210m

LEGEND:

20.00F	FLOOR LEVEL
20.00H	WINDOW HEAD LEVEL
20.00S	WINDOW SILL LEVEL
20.00C	CEILING LEVEL
20.00SC	SUSPENDED CEILING LEVEL
20.00B	BEAM LEVEL
20.00D	DOOR HEAD LEVEL
AB	AIRBRICK
B	BOLLARD
BH	HEIGHT TO BEAM UNDERSIDE
BW	BRICK WALL
BT	BRITISH TELECOM
CATV	CABLE TV
CB	CUPBOARD
CPS	CONCRETE PAVING SLABS
DK	DROP KERB
ER	EARTH ROD
FB	FLOWER BED
FH	FIRE HYDRANT
FW	FOUL WATER
G	GULLY
GV	GAS VALVE
IC	INSPECTION CHAMBER
IL	INVERT LEVEL
LP	LAMP POST
P	POST
RE	RODDING EYE
RG	ROAD GULLY
RS	ROAD SIGN
RWP	RAIN WATER PIPE
SVP	SOIL VENT PIPE
SW	SURFACE WATER
TL	TRAFFIC LIGHT
TOF	TOP OF FENCE LEVEL
TOW	TOP OF WALL LEVEL
TP	TELEGRAPH POLE
V	VENT
VP	VENT PIPE
WM	WATER METER
WP	WASTE PIPE
WSV	WATER STOP VALVE

FENCE TYPES

BW	Barbed Wire	CW	Chicken Wire
CB	Close Board	IW	Interwoven
CI	Corrugated Iron	IR	Iron Railing
CL	Chain Link	OB	Openboard
CPL	Conc Panel	PR	Post and Rail
CP	Chestnut Paling	PW	Post and Wire

SOUTHWARK COUNCIL PLANNING
CASE FILE COPY
DATE RECEIVED
08 APR 2011
DECISION AND DA
REGISTERED NUMBER
10 AP 375

REVISIONS	DATE	BY

matrix
020-8994 0882

PROJECT

123 GROVE PARK
CAMBERWELL GROVE
DULWICH SE5 8LD

TITLE

TOPOGRAPHICAL SURVEY
Sheet 1 of 2
AS EXISTING

SCALE 1/100@A0	DATE MARCH 2010
DRAWN BY KR	CHECKED BY SN
DRAWING No. 01	FILE No. 10/1486

E533210
E533230
E533250
E533270
E533290

N176190
N176170
N176150
N176130

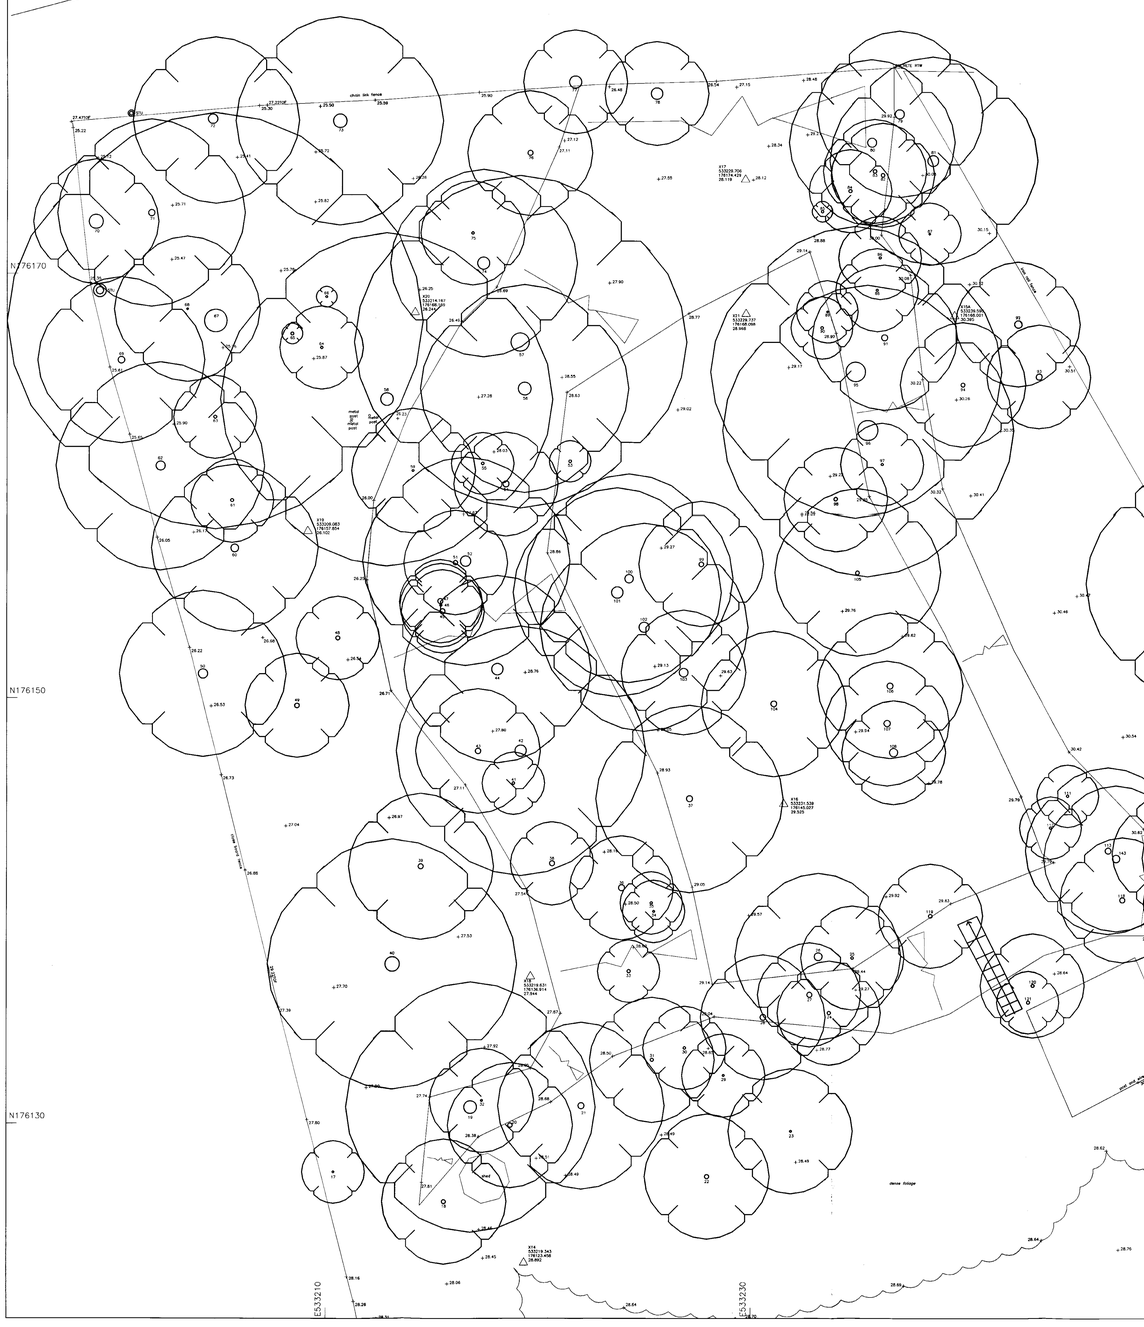

DO NOT SCALE FROM DRAWING
ALL DIMENSIONS TO BE CHECKED ON SITE

NOTES:

ALL MEASUREMENTS TAKEN TO EXISTING SURFACE FINISHES UNLESS STATED OTHERWISE

ALL LEVELS IN METRES

ALL ARROWS POINT UP

GRID RELATED TO OS GRID BY OS MAPPING

LEVELS RELATE TO OS BENCH MARK
Location: Wall, Grove Park

Height: 32.210m

LEGEND:

20.00F	FLOOR LEVEL
20.00H	WINDOW HEAD LEVEL
20.00S	WINDOW SILL LEVEL
20.00C	CEILING LEVEL
20.00SC	SUSPENDED CEILING LEVEL
20.00B	BEAM LEVEL
20.00D	DOOR HEAD LEVEL
AB	ARBRICK
B	BOLLARD
BH	HEIGHT TO BEAM UNDERSIDE
BT	BRITISH TELECOM
CATV	CABLE TV
CB	CUPBOARD
CPS	CONCRETE PAVING SLABS
DK	DROP KERB
ER	EARTH ROD
FB	FLOWER BED
FH	FIRE HYDRANT
FW	FIRE WATER
G	GULLY
GV	GAS VALVE
IC	INSPECTION CHAMBER
IL	INVERT LEVEL
LP	LAMP POST
P	POST
RE	RODDING EYE
RG	ROAD GULLY
SC	STOP COCK
SWP	RAIN WATER PIPE
SVP	SOIL VENT PIPE
SW	SURFACE WATER
TL	TRAFFIC LIGHT
TOF	TOP OF FENCE LEVEL
TOW	TOP OF WALL LEVEL
TP	TELEGRAPH POLE
V	VENT
VP	VENT PIPE
WM	WATER METER
WP	WASTE PIPE
WSV	WATER STOP VALVE

FENCE TYPES

BW	Barbed Wire	CW	Chicken Wire
CB	Close Board	IW	Interwoven
CI	Corrugated Iron	IR	Iron Railing
CL	Chain Link	OB	Openboard
CP	Cleft Pale	PR	Post and Rail
PL	Cleft Palling	PW	Post and Wire

SOUTHWARK COUNCIL PLANNING
CASE FILE COPY
DATE RECEIVED: 08 APR 2011
DECISION 2ND DATE:
REGISTERED NUMBER: AP 2

REVISIONS	DATE	BY

matrix
020-8994 0882

PROJECT
123 GROVE PARK
CAMBERWELL GROVE
DULWICH SE5 8LD

TITLE
TOPOGRAPHICAL SURVEY
Sheet 2 of 2
AS EXISTING

SCALE	1/100@A0	DATE	MARCH 2010
DRAWN BY	KR	CHECKED BY	SN
DRAWING No.	01	FILE No.	10/1486